3

SKETCH SHOWING PROVIDING BS SLAB & METALLING IN KAREKODI ROAD, NEAR NISARGA LAYOUT, AT ABBIGERE, WARD NO-12, IN SHETTYHALLI SUB DIVISION.

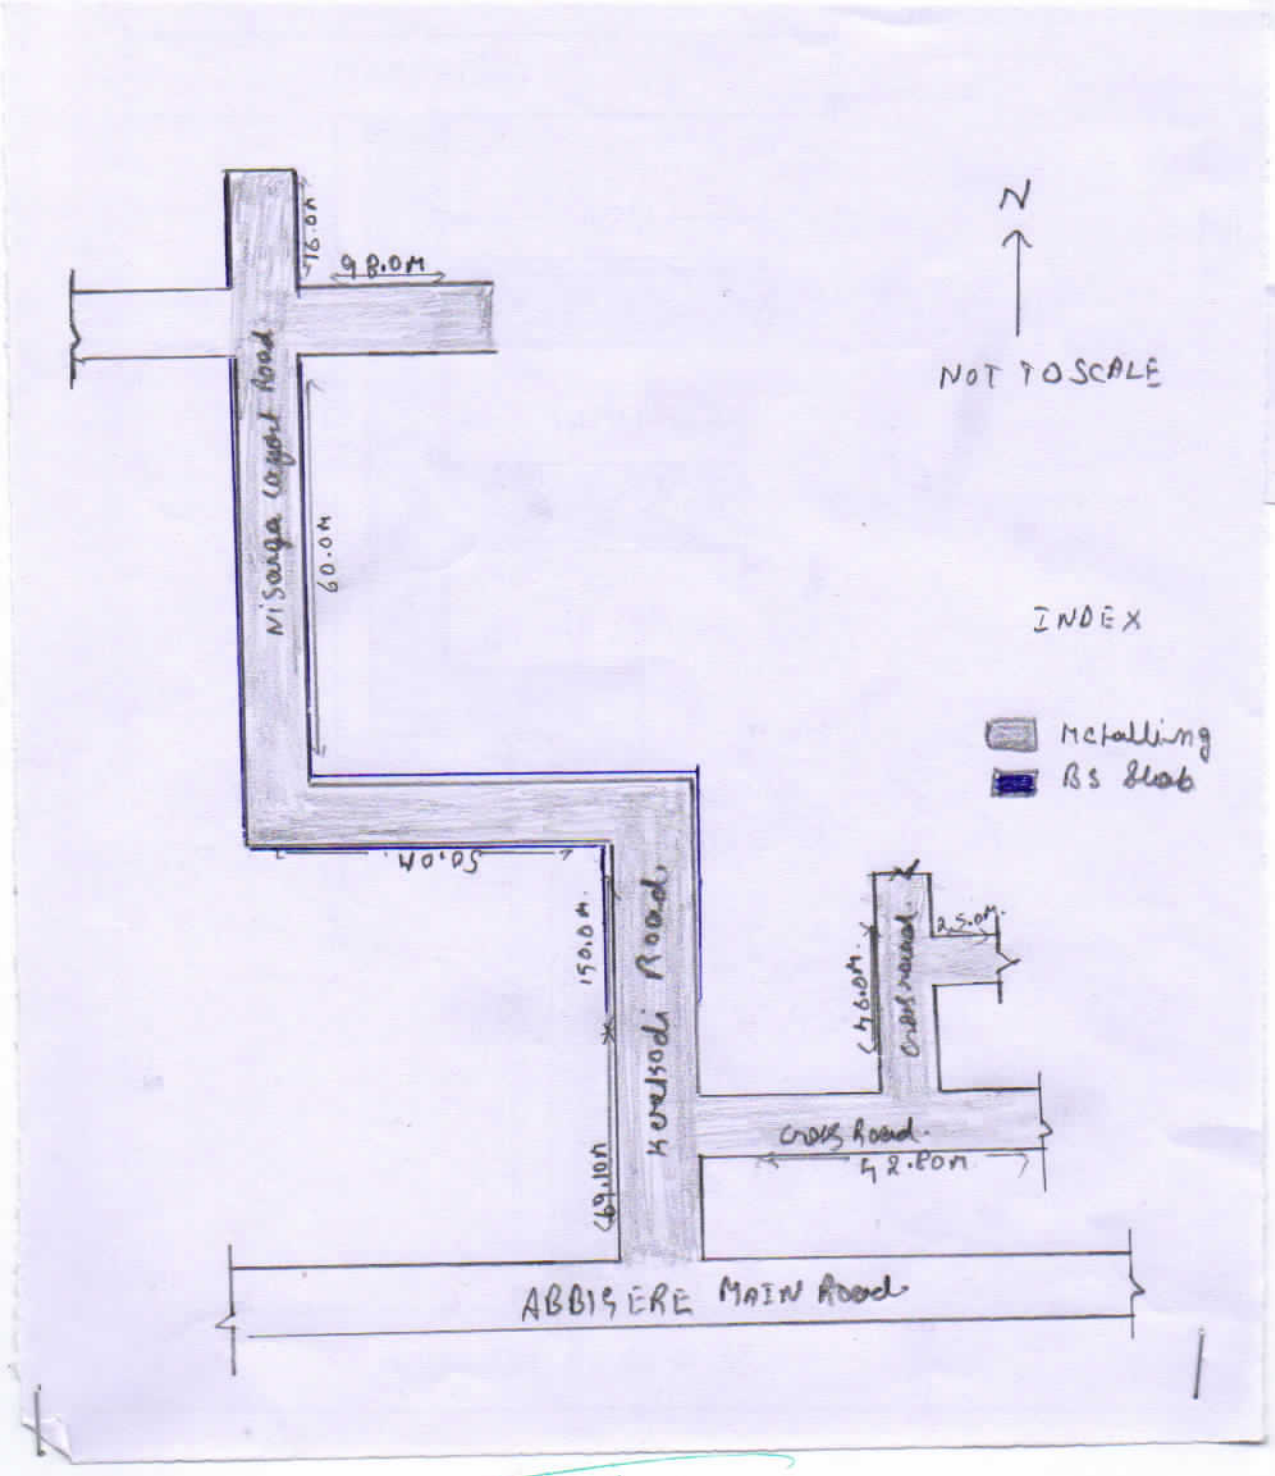

Asst Engineer
Ward No-12

Asst Executive Engineer
Shettyhalli Sub-Division
B.B.M.P

INDEX

- METALLING
- B.S SLAB DRAIN